Presidio Trust

OFFICERS' CLUB
ORTEGA BALLROOM

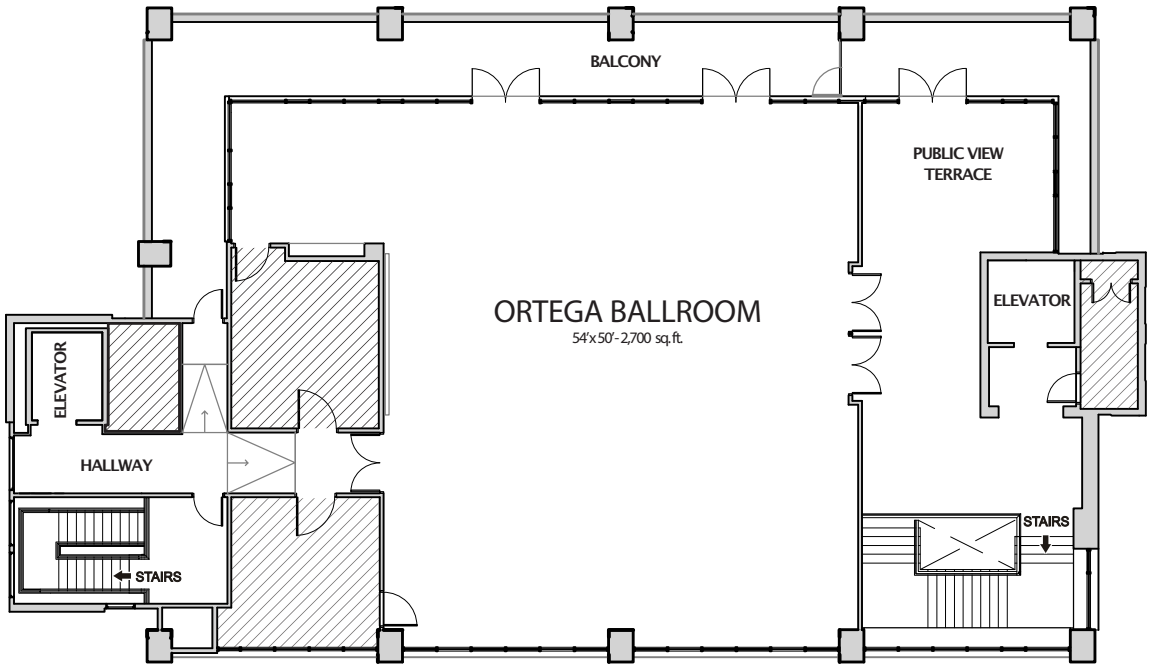

⊗ Electrical Outlet

No Access

20 0 20 40

Scale: 1 inch = 20 feet

Presidio Trust

EXHIBIT A

OFFICERS' CLUB - HARDIE COURTYARD

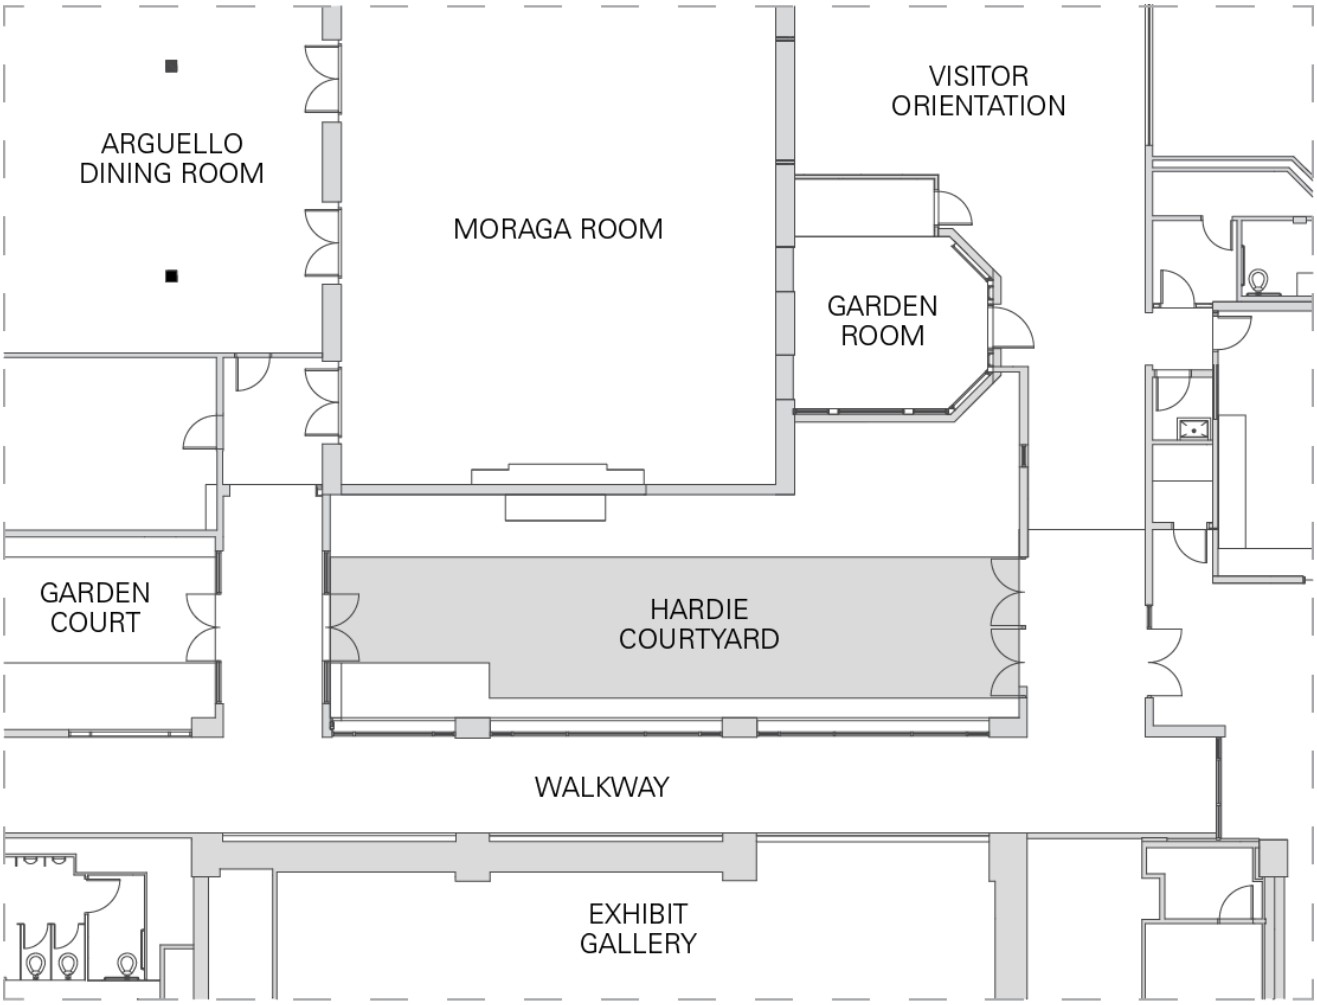

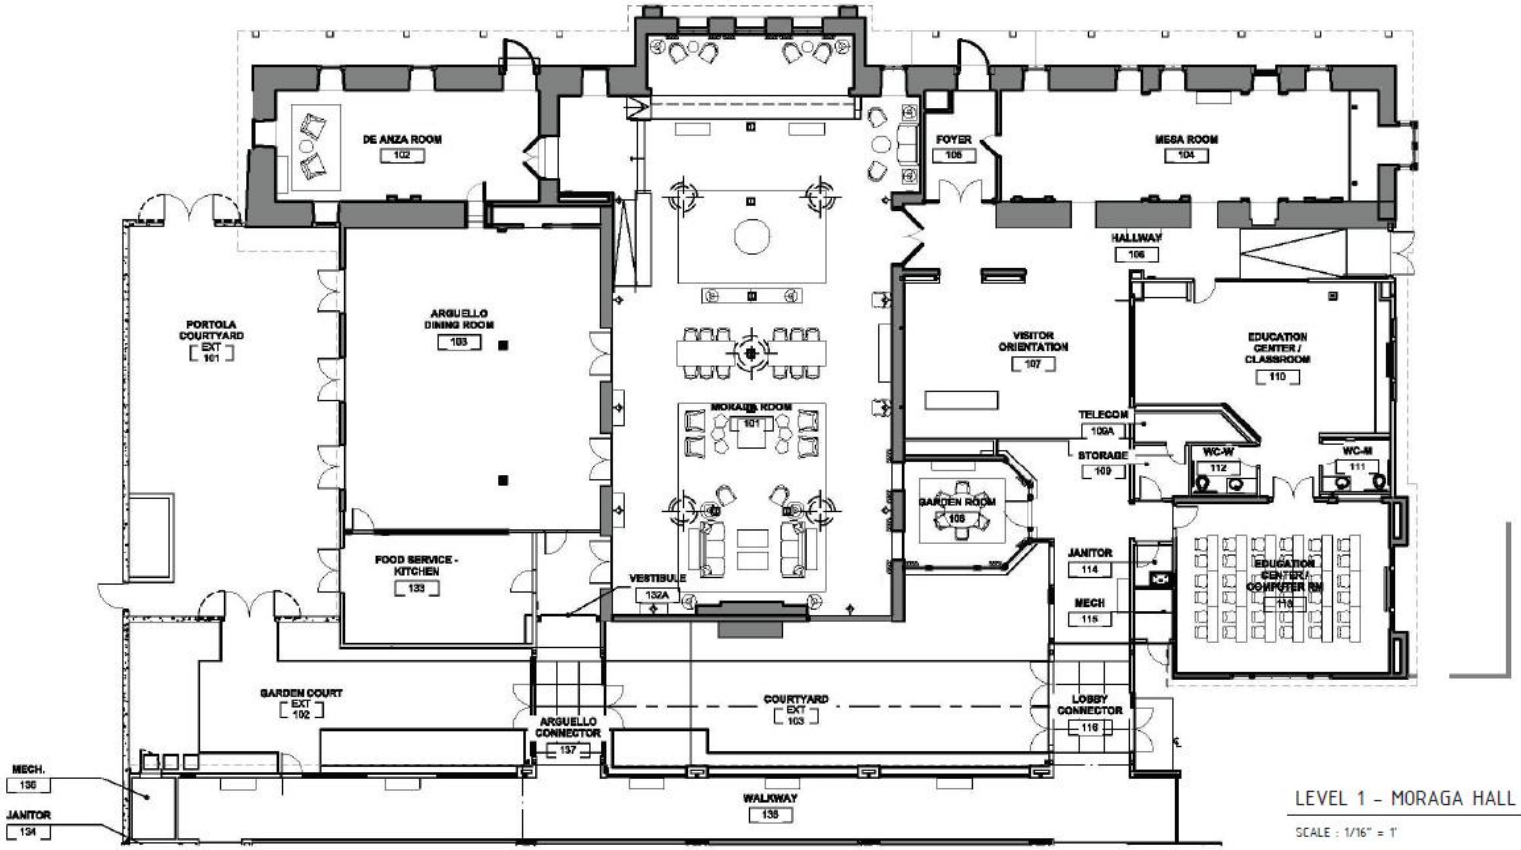

LEVEL 1 - MORAGA HALL

SCALE : 1/16" = 1'

1

Presidio Trust

EXHIBIT A

BUILDING 50 - OFFICERS' CLUB

DAILY FURNITURE LAYOUT